DATE	REV.	AMENDMENTS

paul oosthuizen architects cc

dulcy centre, cnr. jackson & high str. pletternberg bay, 6600
t +27(0)44 533 6381 f +27(0)44 533 6389
paul@pauloosthuizen.co.za SAIA 7540 / SACAP 6259

project: The Rex Extention

		JOB NR.	DWG. NR.	REV.
dwg.	Raised Ground Floor			
scale	1 : 100	1402	S102	D
drawn by	PO			
checked by	PO			
date	07 May 2015			

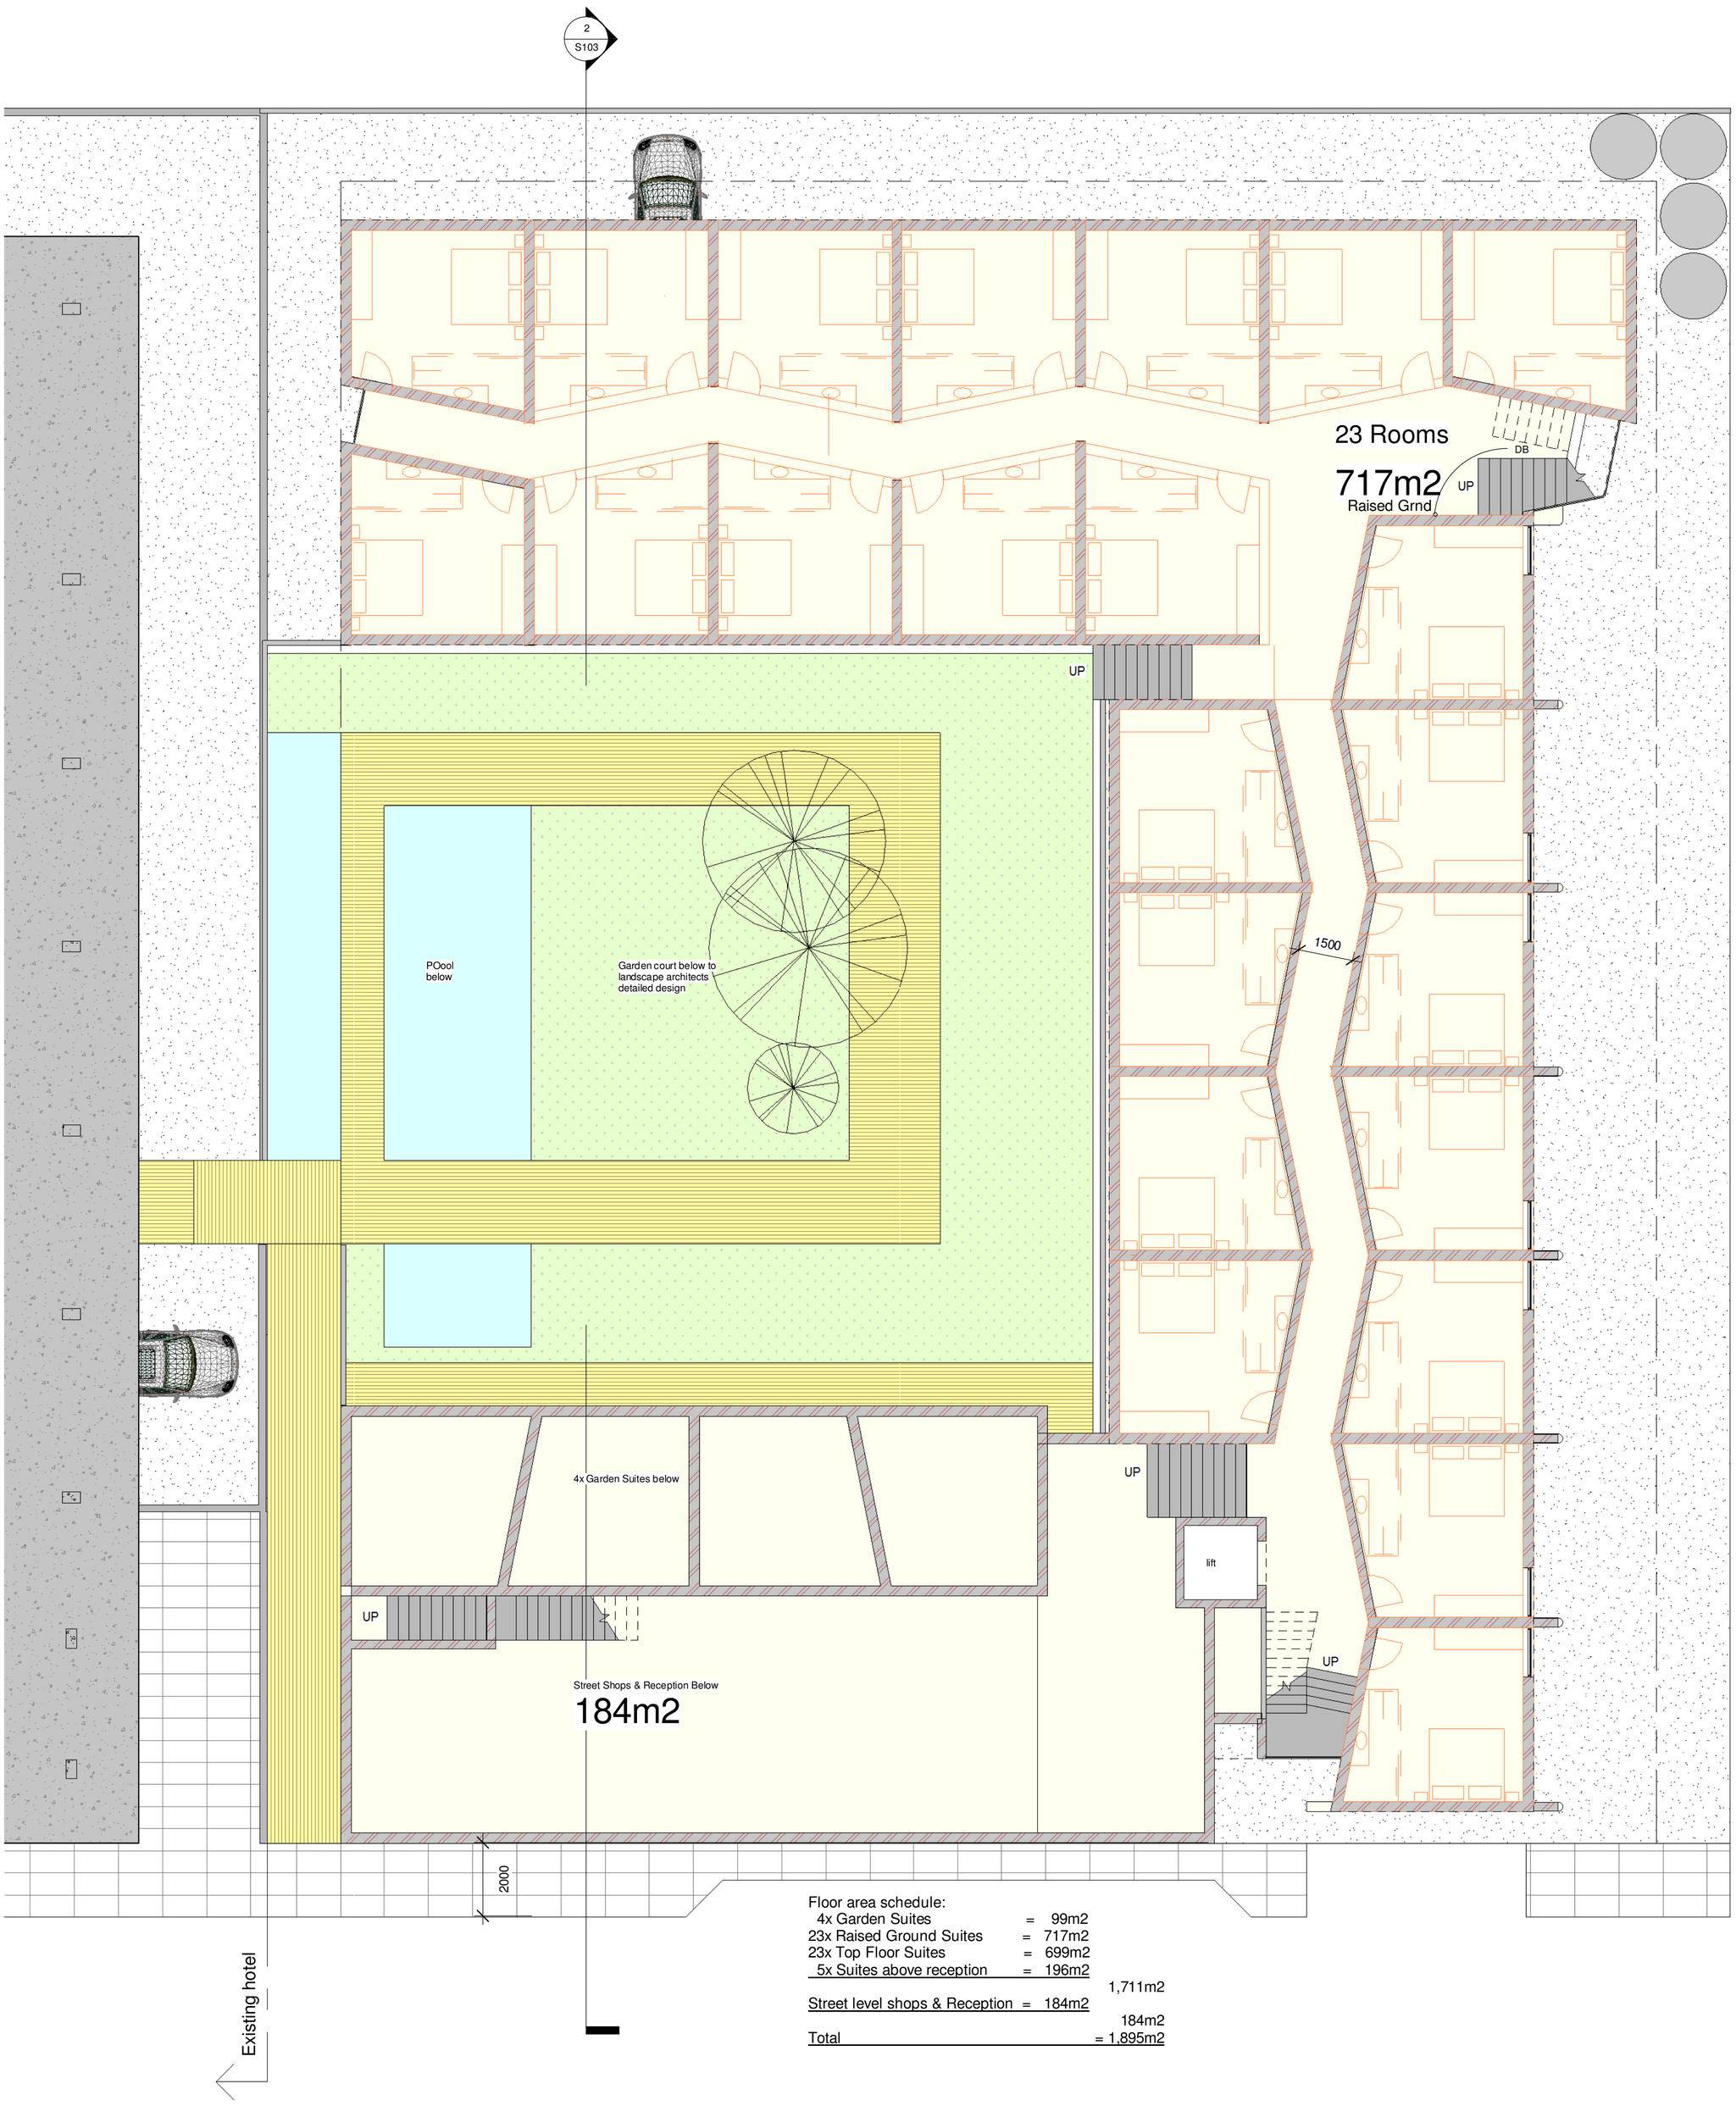

Floor area schedule:

4x Garden Suites	=	99m2	
23x Raised Ground Suites	=	717m2	
23x Top Floor Suites	=	699m2	
5x Suites above reception	=	196m2	
			1,711m2
Street level shops & Reception	=	184m2	
			184m2
Total			= 1,895m2

1 Raised Ground
1 : 100